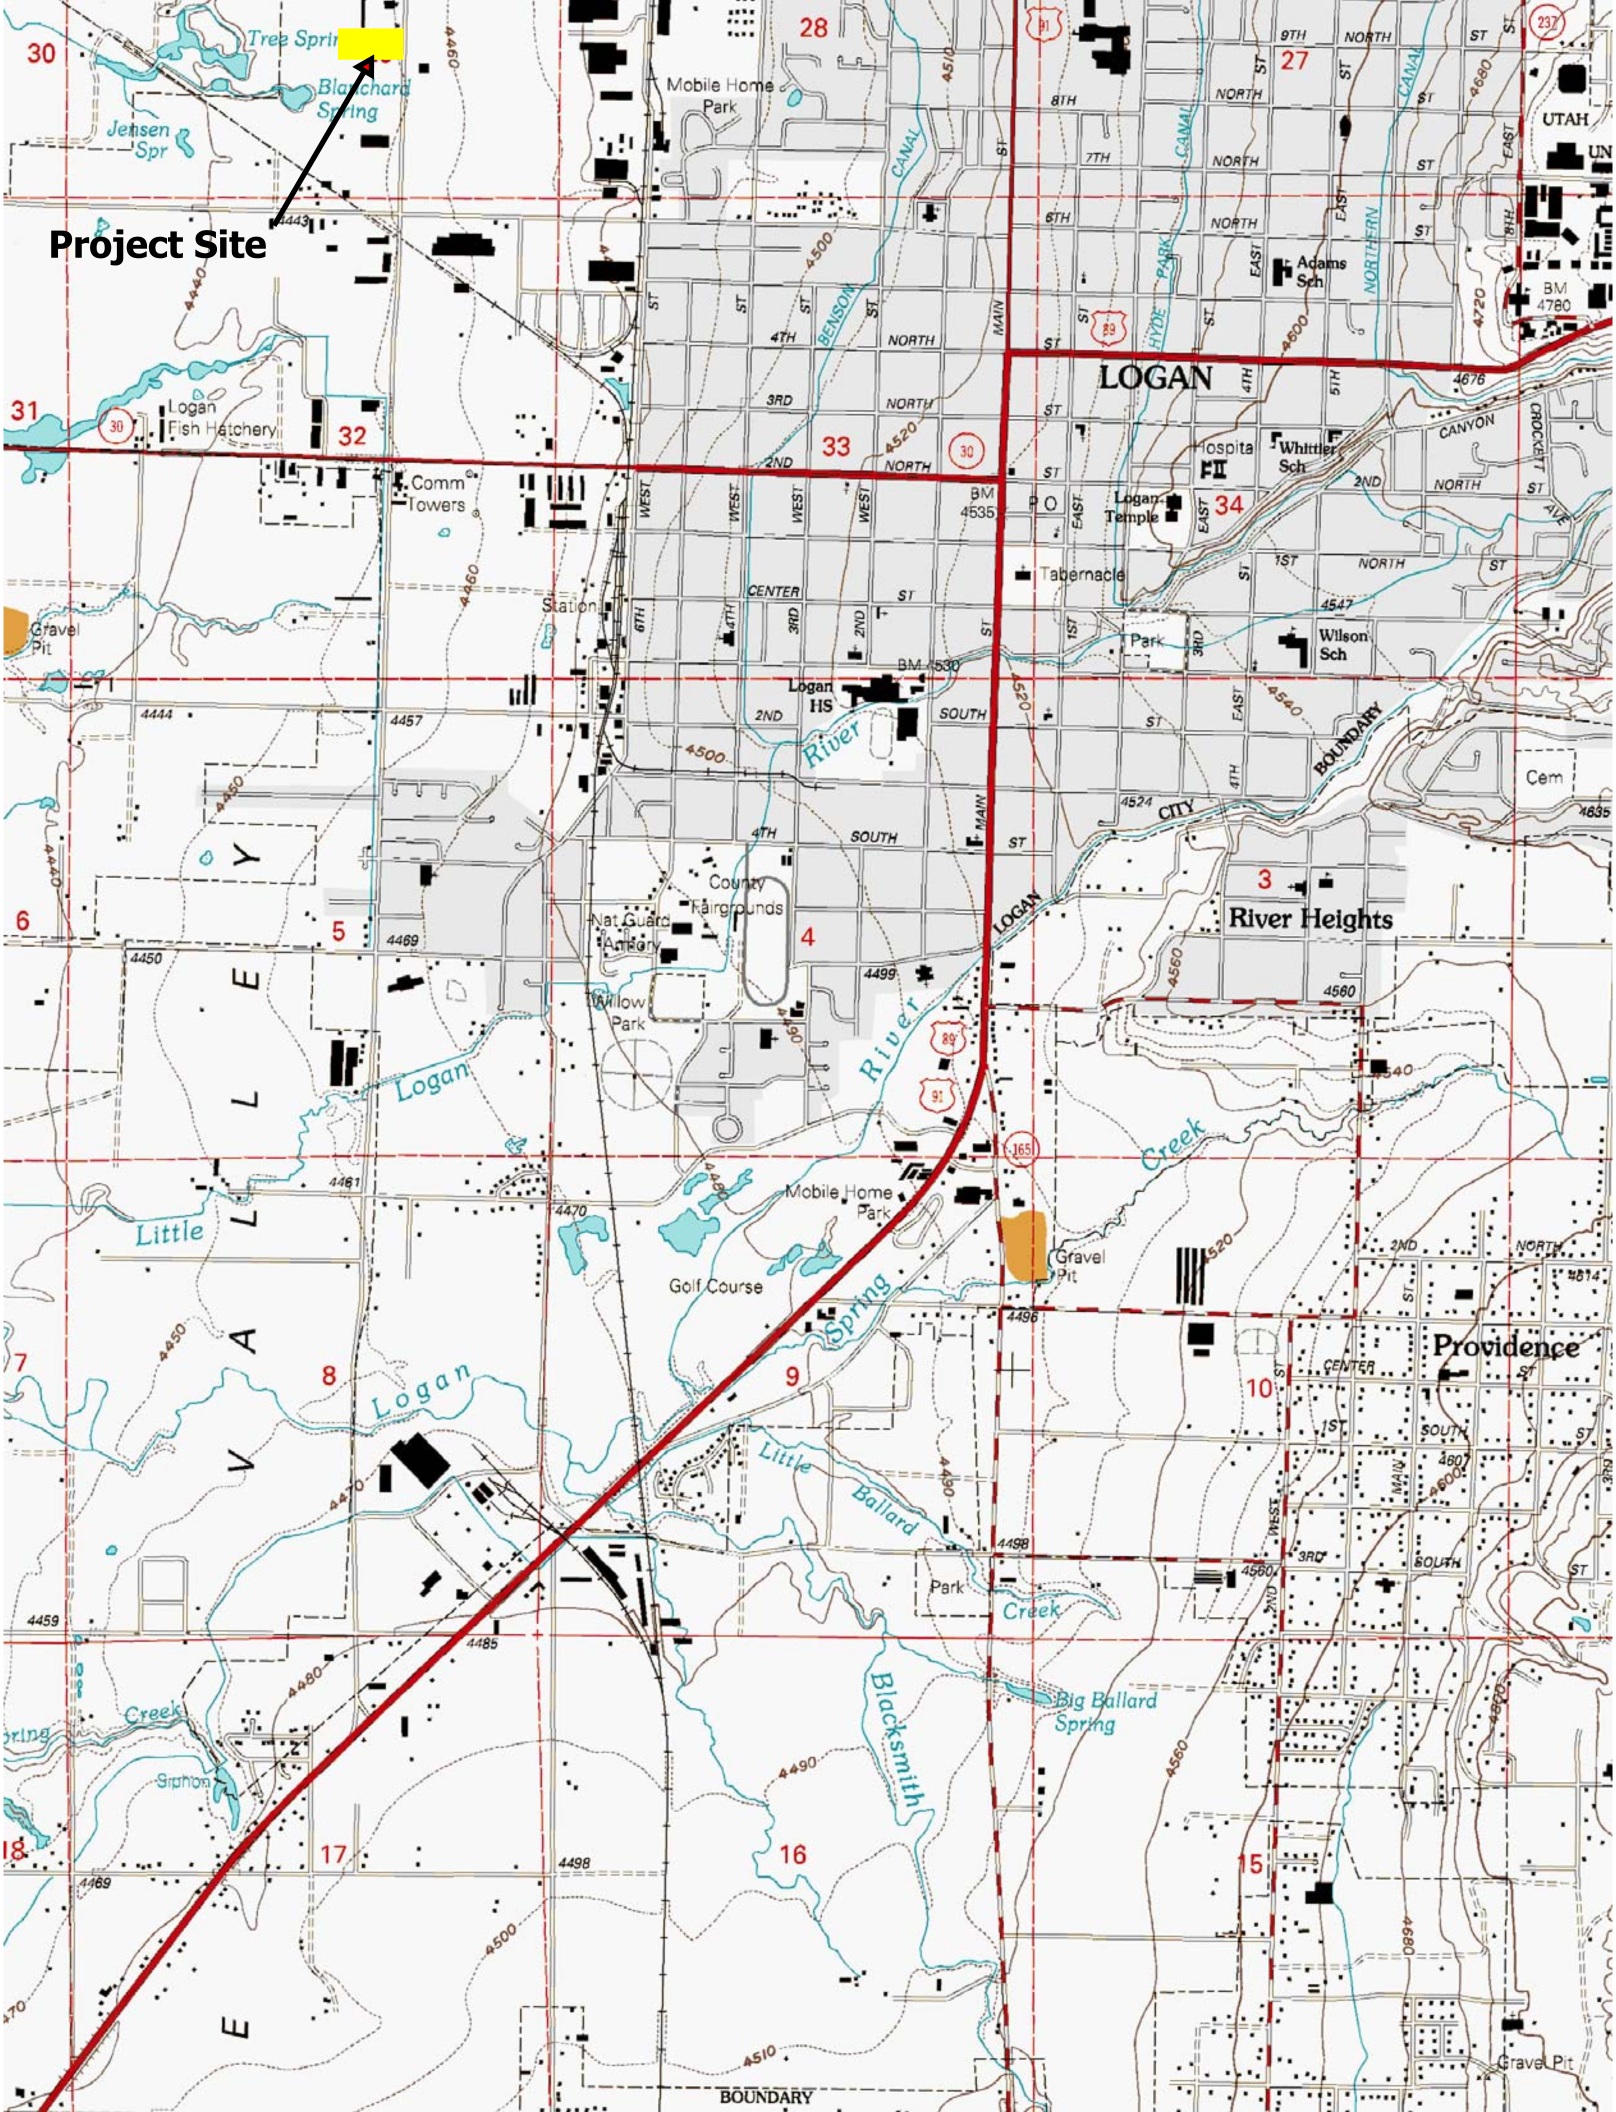

Project Site
Tree Spring
Blanchard Spring
Jensen Spr
Mobile Home Park
Logan Fish Hatchery
Comm Towers
LOGAN
Hospital
Whittier Sch
Logan Temple
Adams Sch
Tabernacle
Park
Wilson Sch
Station
Logan HS
Gravel Pit
County Fairgrounds
Nat Guard Armory
Willow Park
River Heights
Cem
Logan River
Little Logan
Mobile Home Park
Golf Course
Spring Creek
Providence
Little Ballard Creek
Park
Big Ballard Spring
Blacksmith
Siphon
Gravel Pit
CANYON
BOUNDARY
LOGAN CITY BOUNDARY
UTAH
CANAL
BENSON CANAL
HYDE PARK CANAL
NORTHERN CANAL
MAIN ST
CENTER ST
V A L L E Y

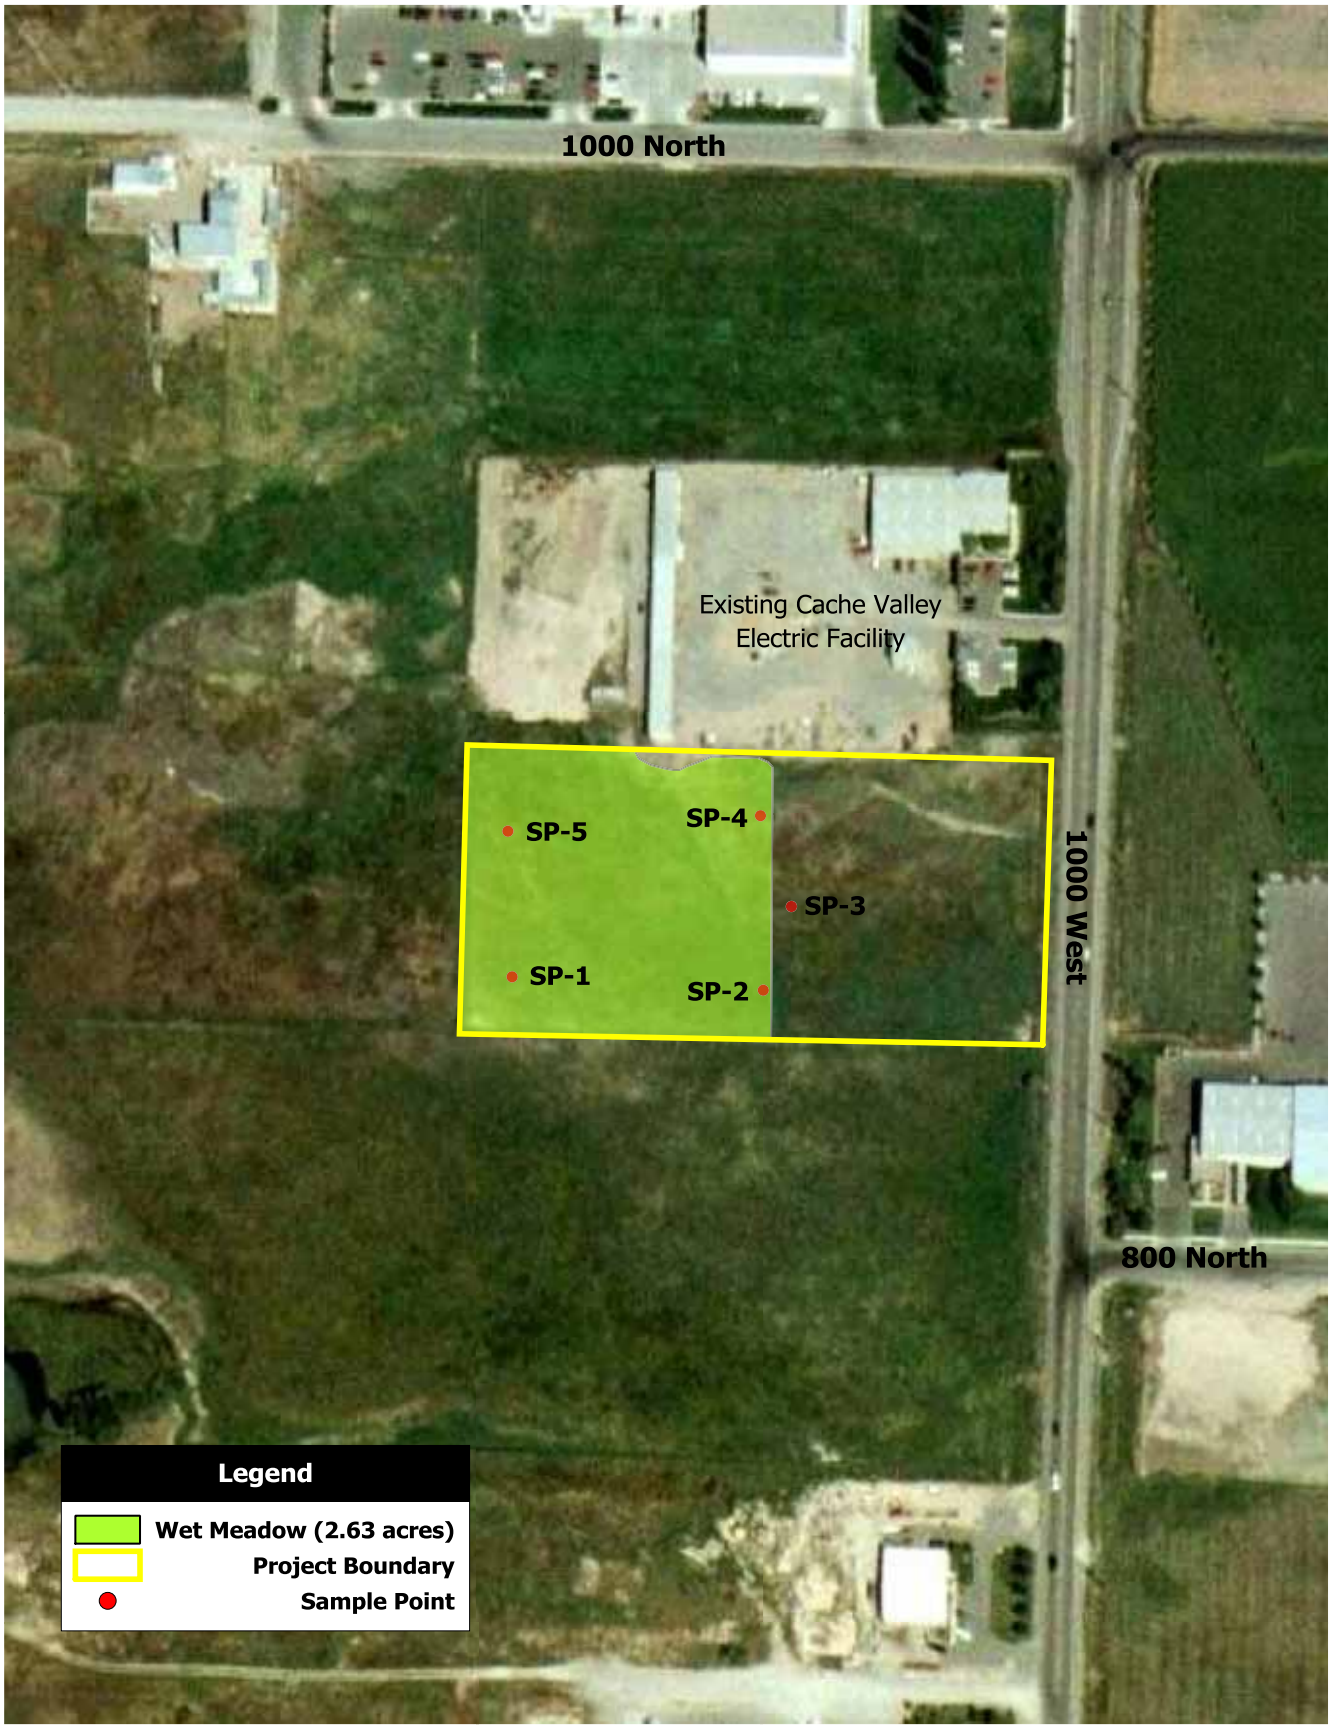


**Prepared For: JayDee Barr Const.**
**Prepared By: Wetland Resources**
**April 2007**
**Figure 2**

# Wetland Delineation

N

0 200 ft

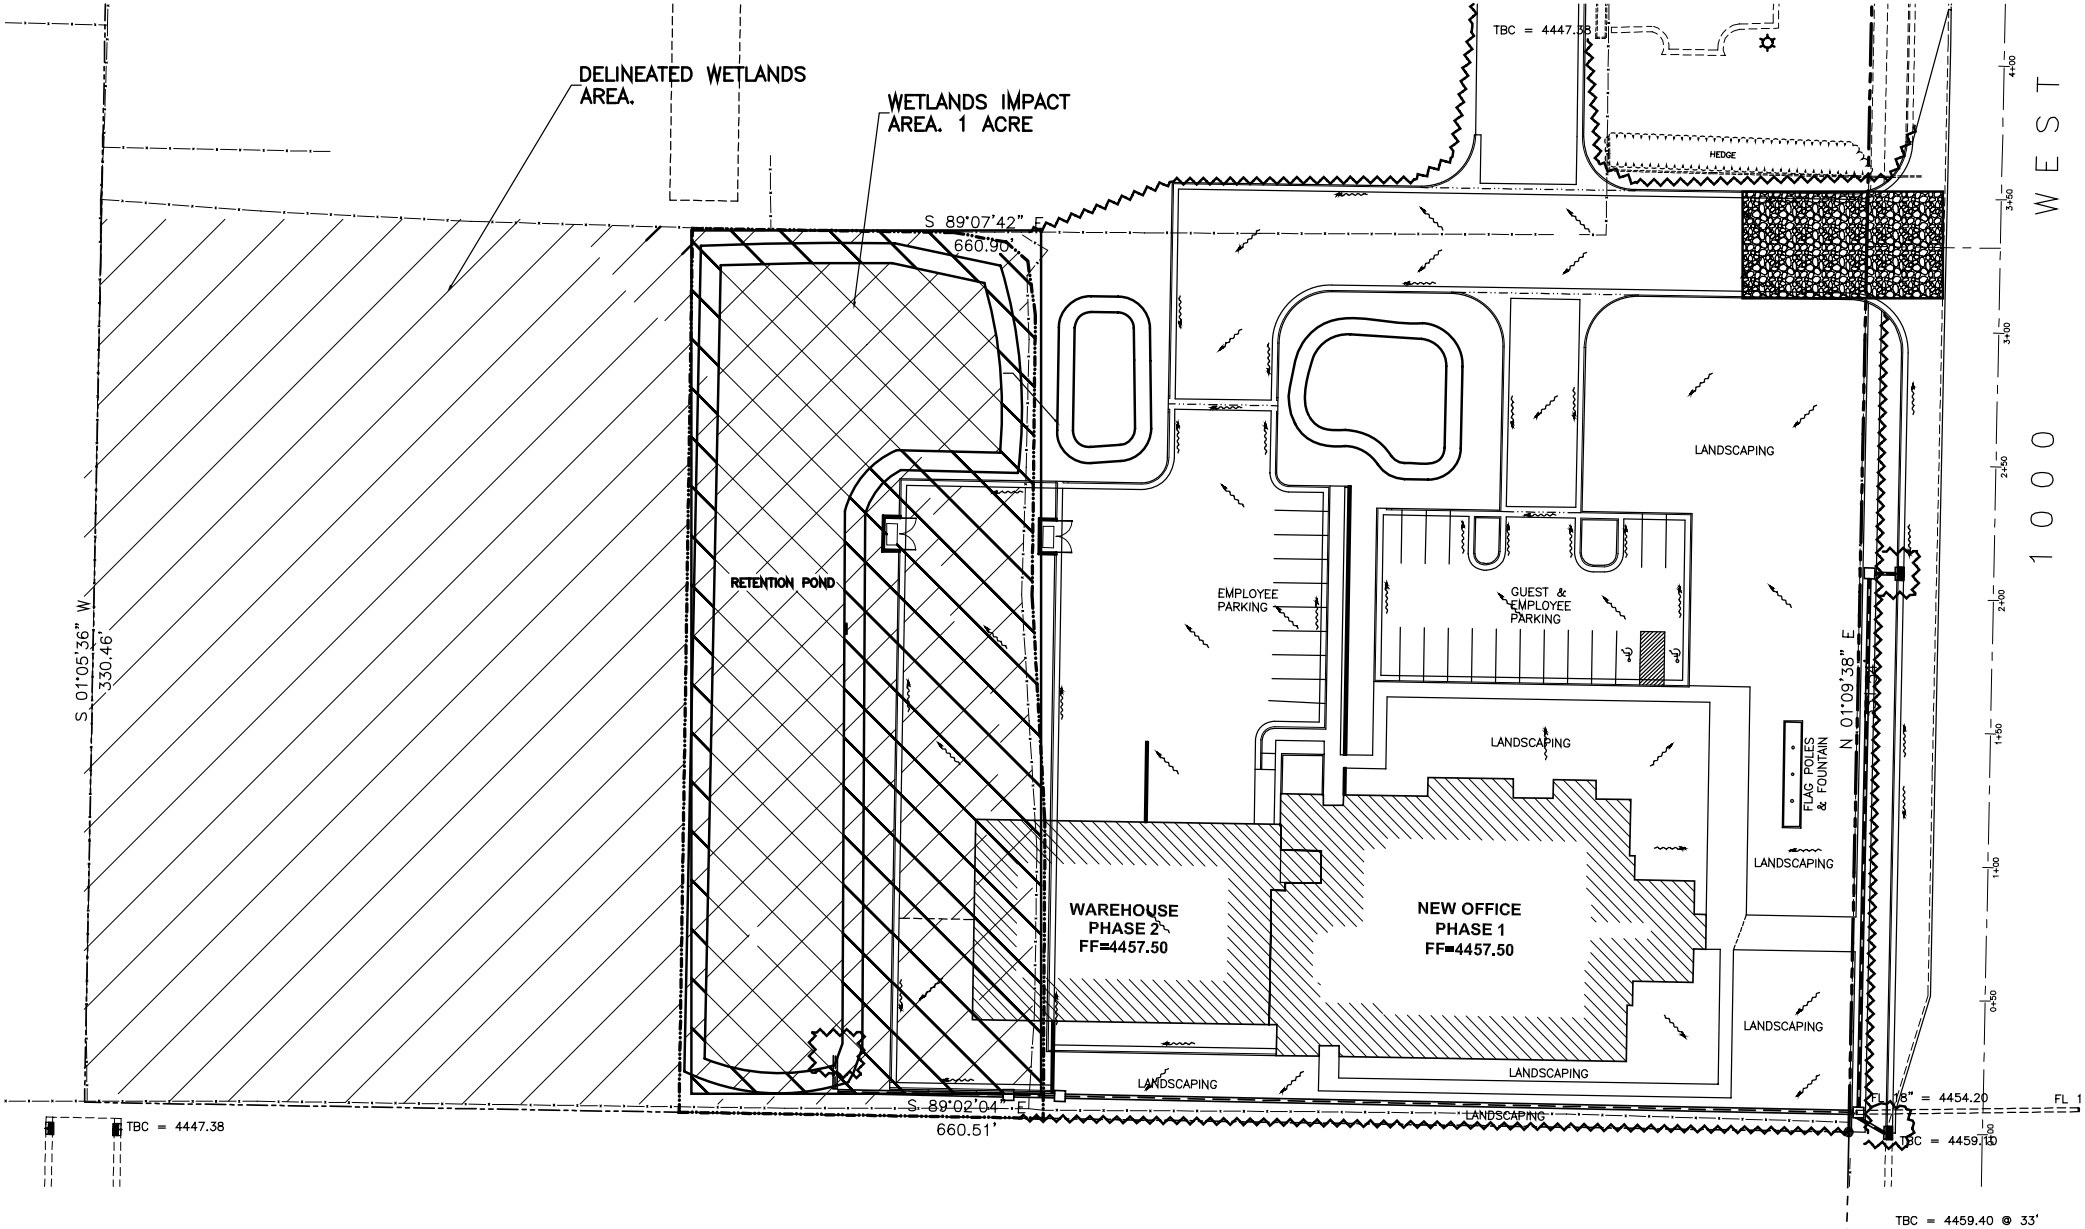


CACHE VALLEY ELECTRIC WETLANDS PERMIT SITE PLAN