Public Notice 200701835
Figure 1of 7

ADJACENT PROPERTY OWNERS:

SEE ATTACHED LIST

VICINITY MAP

CITY OF STOCKTON
OFFICE OF ECONOMIC DEVELOPMENT
425 N. EL DORADO, ROOM 317
STOCKTON, CA 95202-1997

IN: STOCKTON DEEPWATER CHANNEL
AT: McLEOD LAKE
COUNTY OF: SAN JOAQUIN
APPLICATION BY: CITY OF STOCKTON

SHEET 1 OF 7 07/01/07

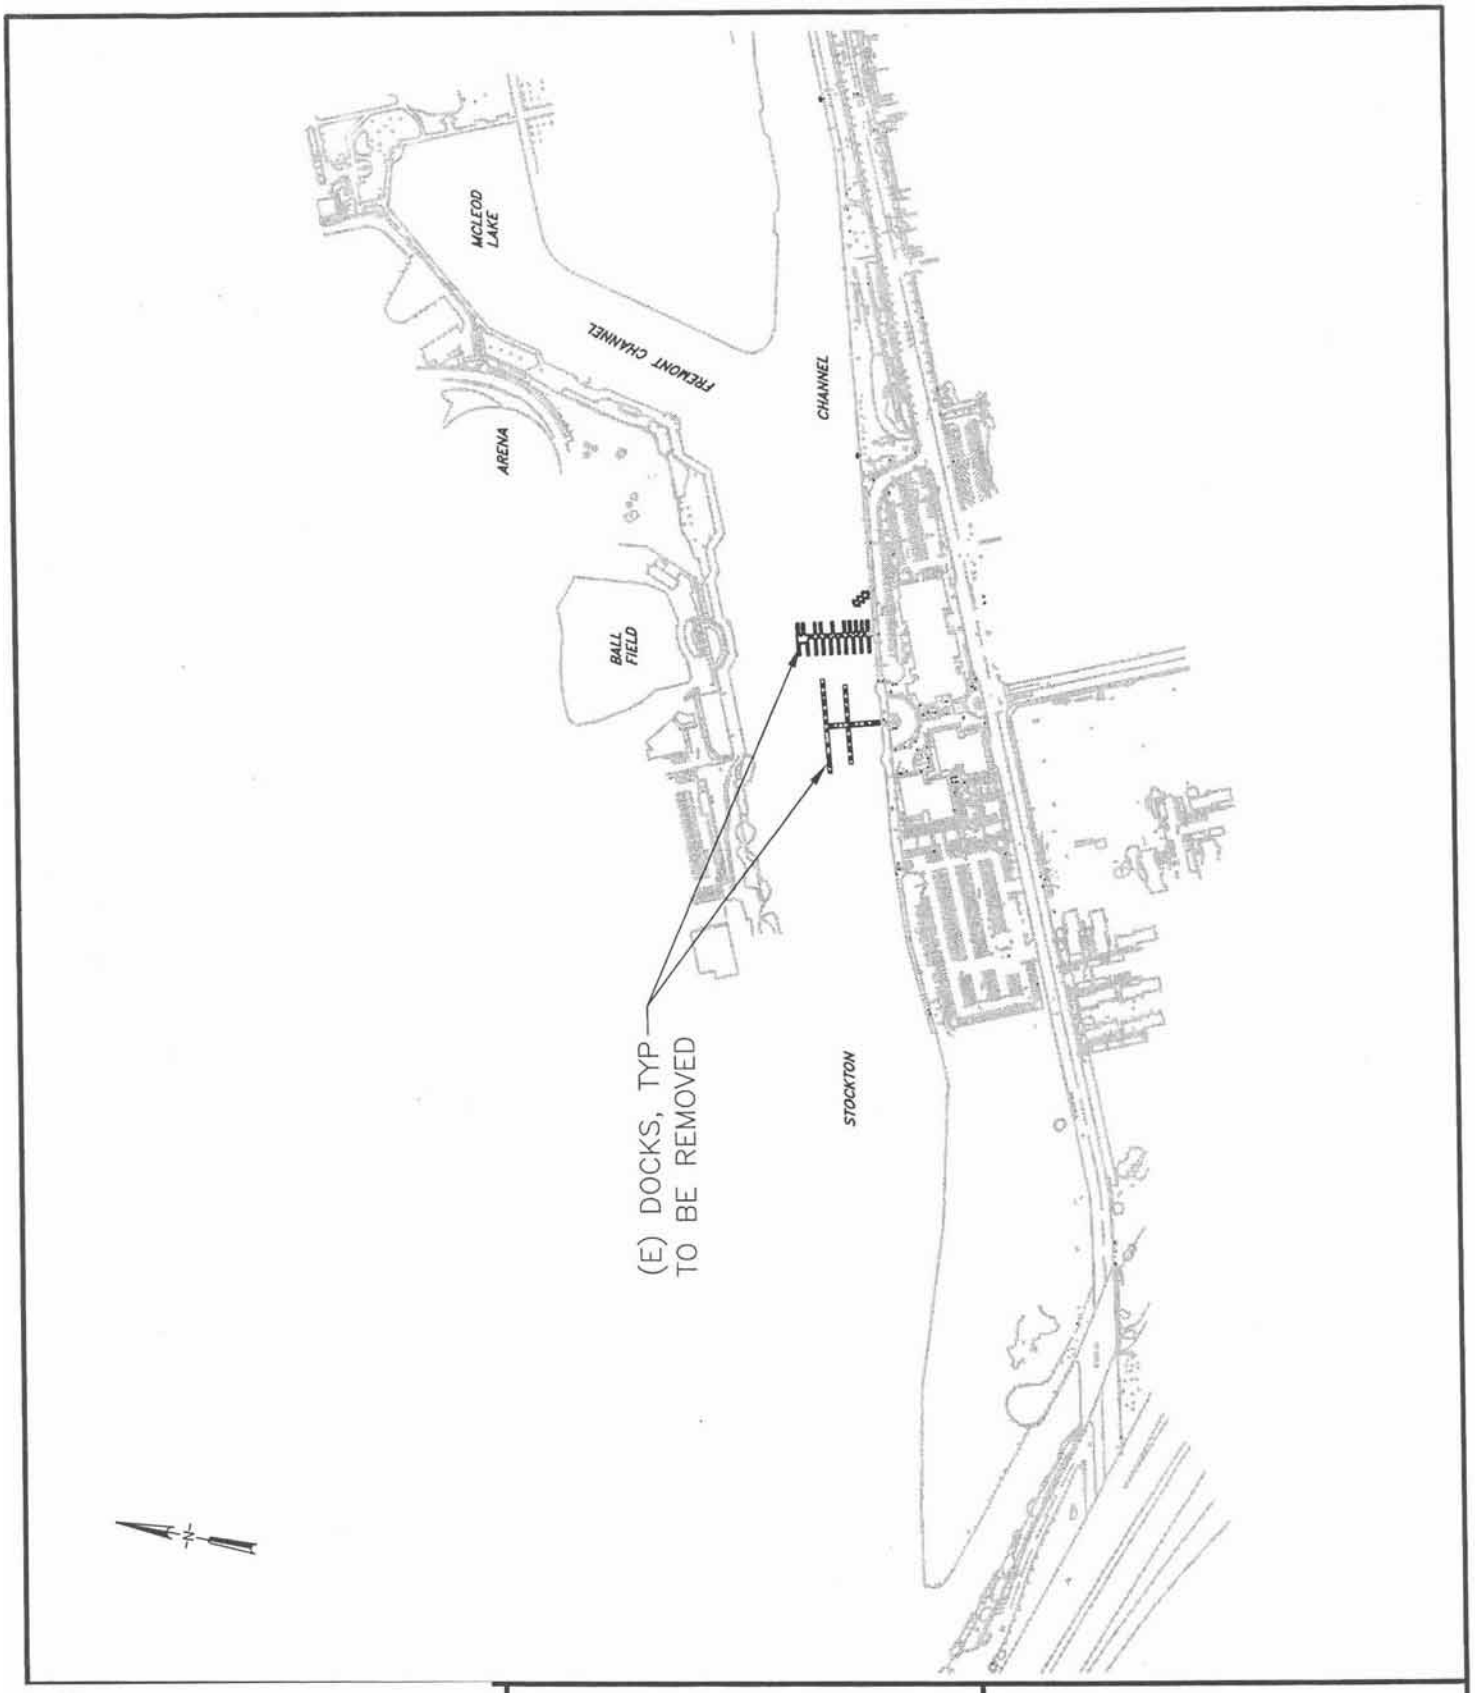

Public Notice 200701835
Figure 2 of 7

ADJACENT PROPERTY OWNERS:

SEE ATTACHED LIST

EXISTING CONDITIONS

0 250' 500'

CITY OF STOCKTON
OFFICE OF ECONOMIC DEVELOPMENT
425 N. EL DORADO, ROOM 317
STOCKTON, CA 95202-1997

IN: STOCKTON DEEPWATER CHANNEL
AT: McLEOD LAKE
COUNTY OF: SAN JOAQUIN
APPLICATION BY: CITY OF STOCKTON

SHEET 2 OF 7 07/01/07

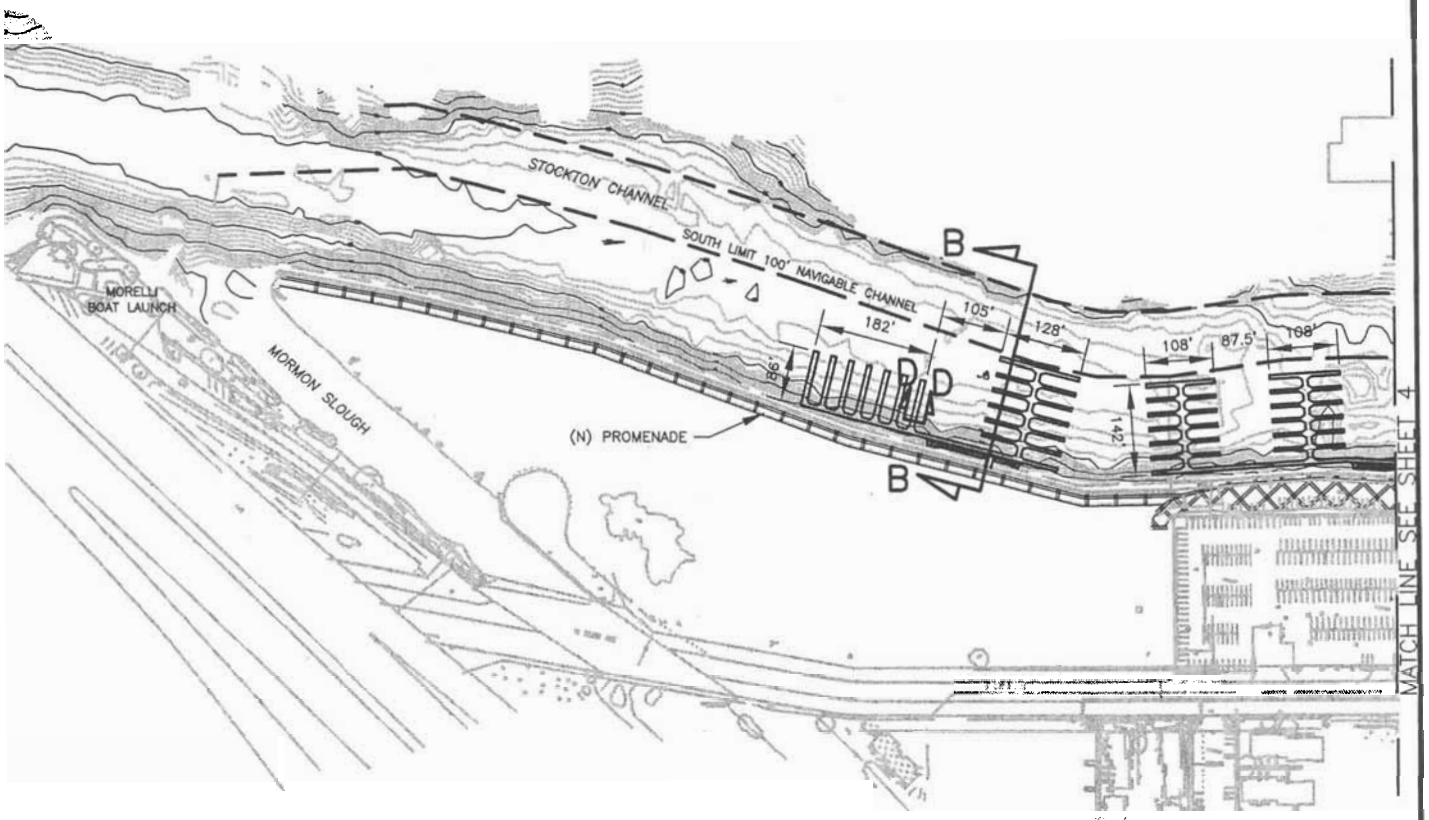

Public Notice 200701835
Figure 3 of 7

ADJACENT PROPERTY OWNERS:

SEE ATTACHED LIST

PROPOSED LAYOUT

0 150' 300'

CITY OF STOCKTON
OFFICE OF ECONOMIC DEVELOPMENT
425 N. EL DORADO, ROOM 317
STOCKTON, CA 95202-1997

IN: STOCKTON DEEPWATER CHANNEL
AT: McLEOD LAKE
COUNTY OF: SAN JOAQUIN
APPLICATION BY: CITY OF STOCKTON

SHEET 3 OF 7 07/01/07

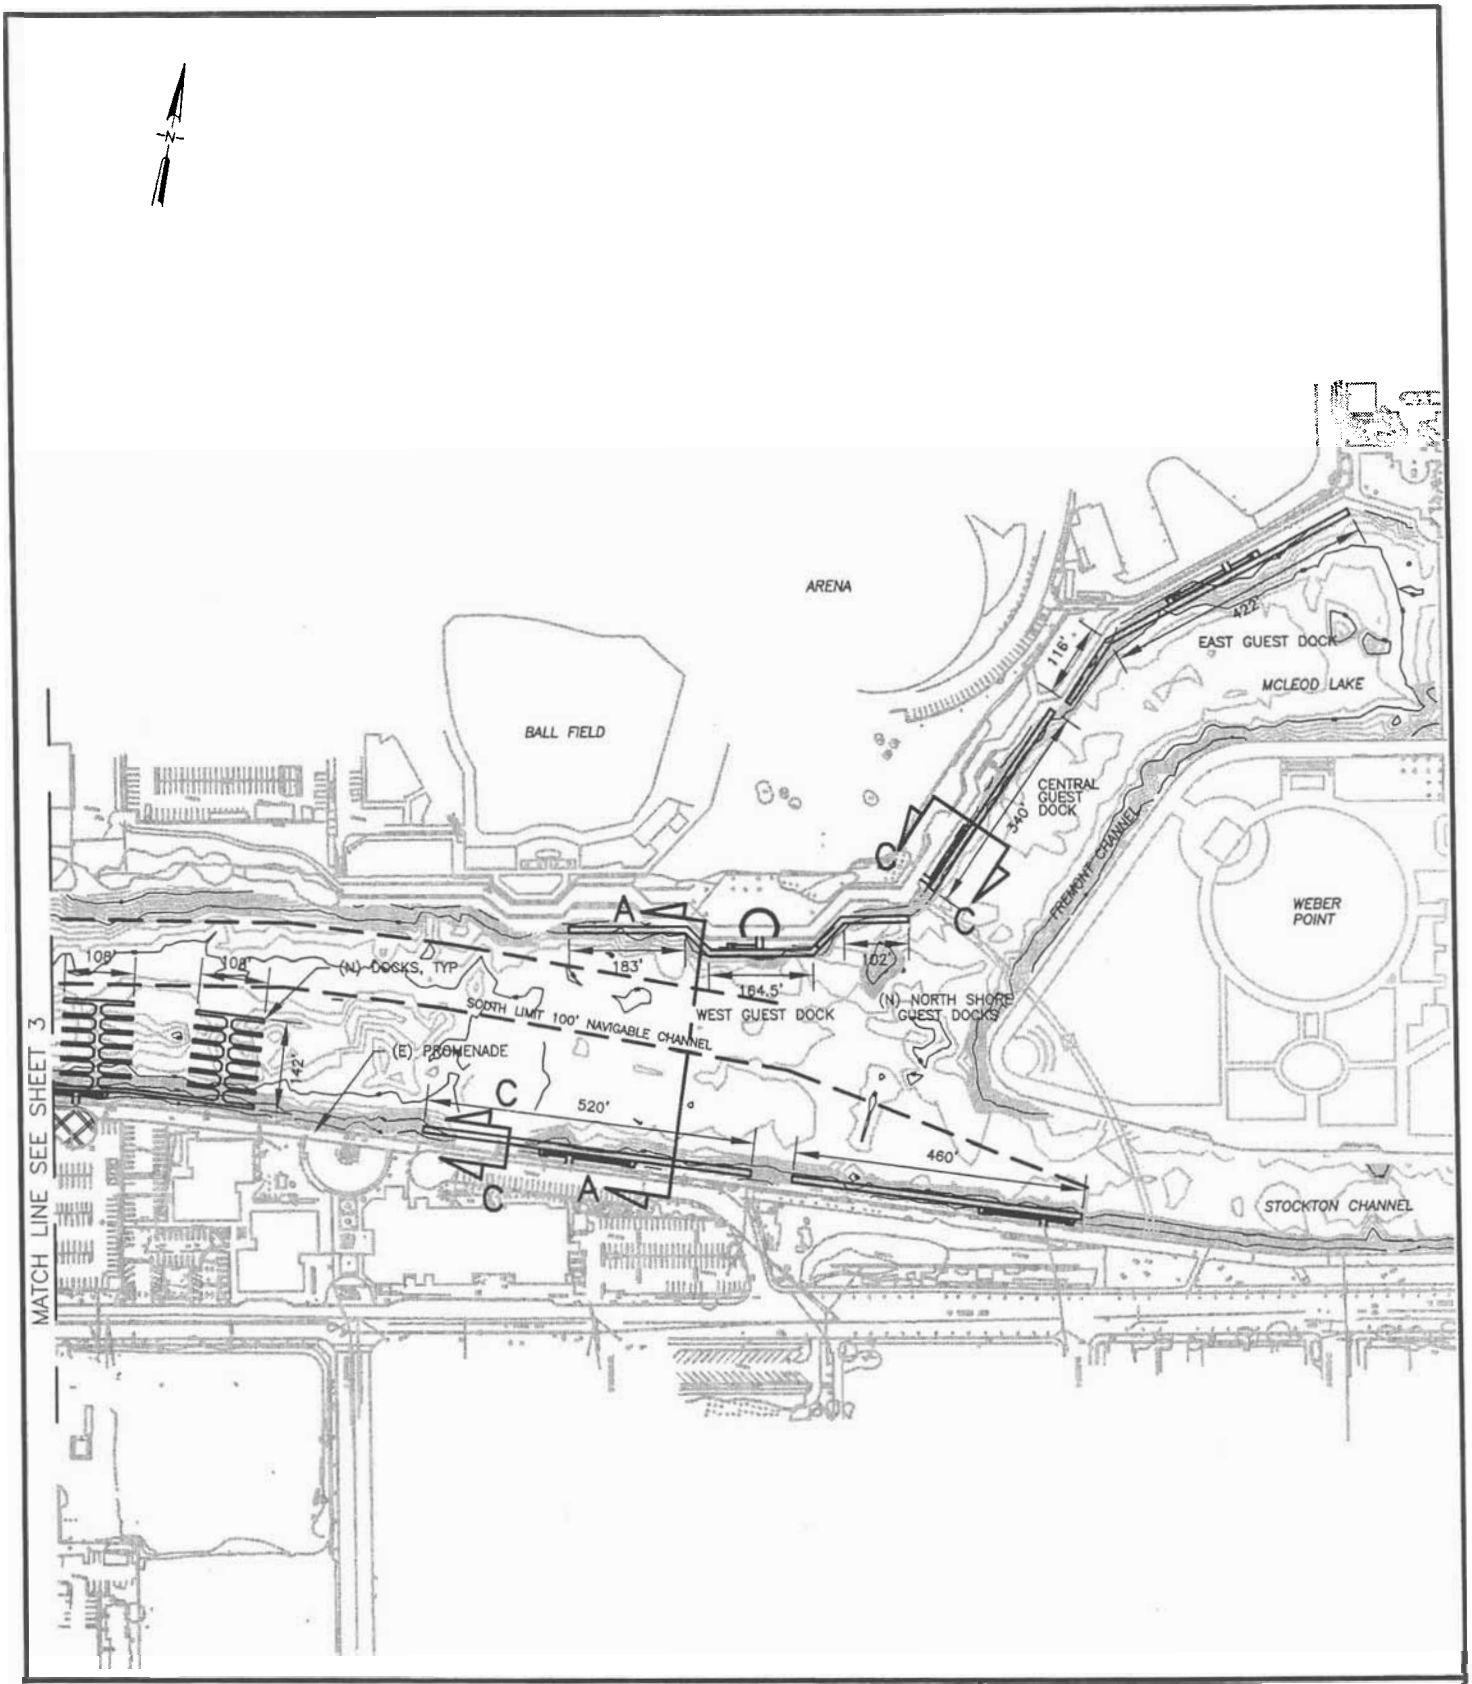

PROPOSED LAYOUT

0 150' 300'

Public Notice 200701835
Figure 4 of 7

ADJACENT PROPERTY OWNERS:

SEE ATTACHED LIST

CITY OF STOCKTON
OFFICE OF ECONOMIC DEVELOPMENT
425 N. EL DORADO, ROOM 317
STOCKTON, CA 95202-1997

IN: STOCKTON DEEPWATER CHANNEL
AT: McLEOD LAKE
COUNTY OF: SAN JOAQUIN
APPLICATION BY: CITY OF STOCKTON

SHEET 4 OF 7 07/01/07

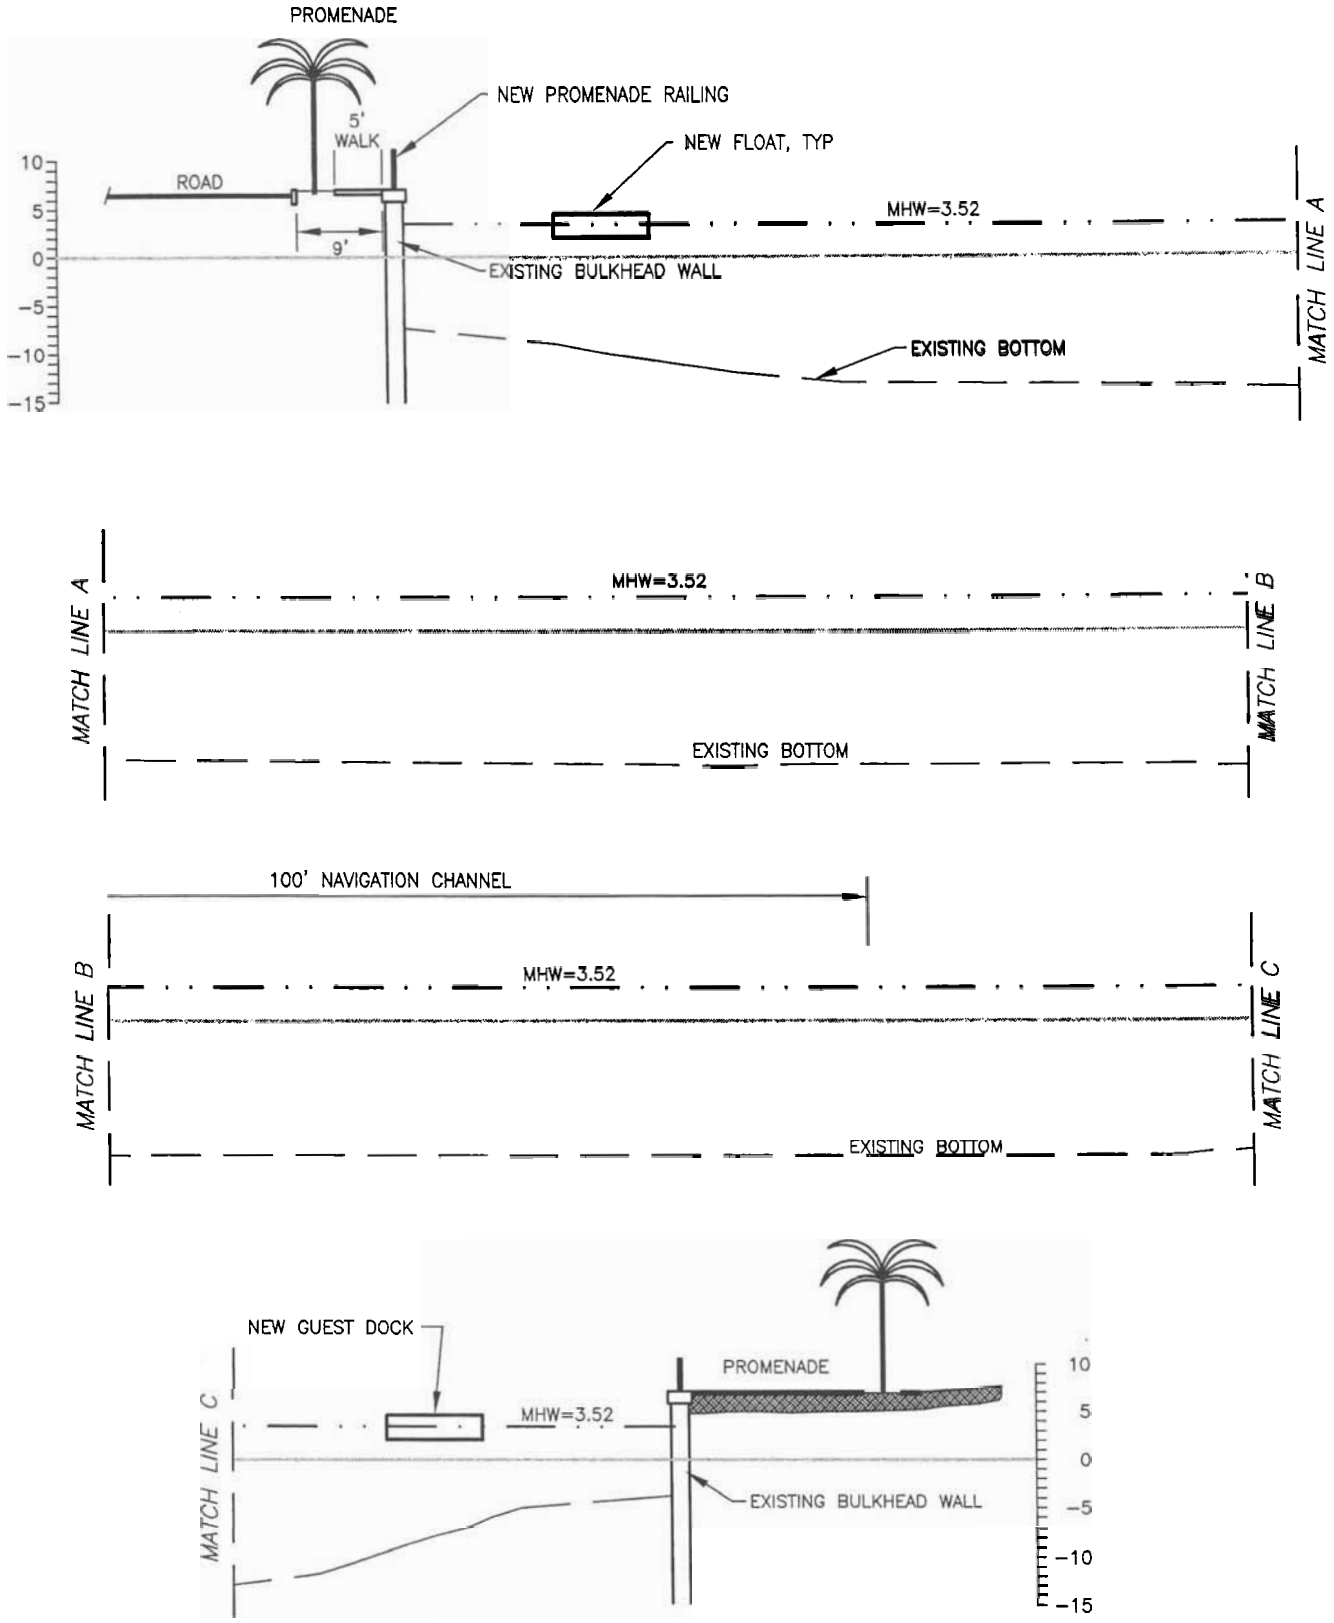

PURPOSE:

SECTION A-A

0 10' 20'

Public Notice 200701835
Figure 5 of 7

ADJACENT PROPERTY OWNERS:

SEE ATTACHED LIST

CITY OF STOCKTON
OFFICE OF ECONOMIC DEVELOPMENT
425 N. EL DORADO, ROOM 317
STOCKTON, CA 95202-1997

IN: STOCKTON DEEPWATER CHANNEL
AT: McLEOD LAKE
COUNTY OF: SAN JOAQUIN
APPLICATION BY: CITY OF STOCKTON

SHEET 5 OF 7 07/01/07

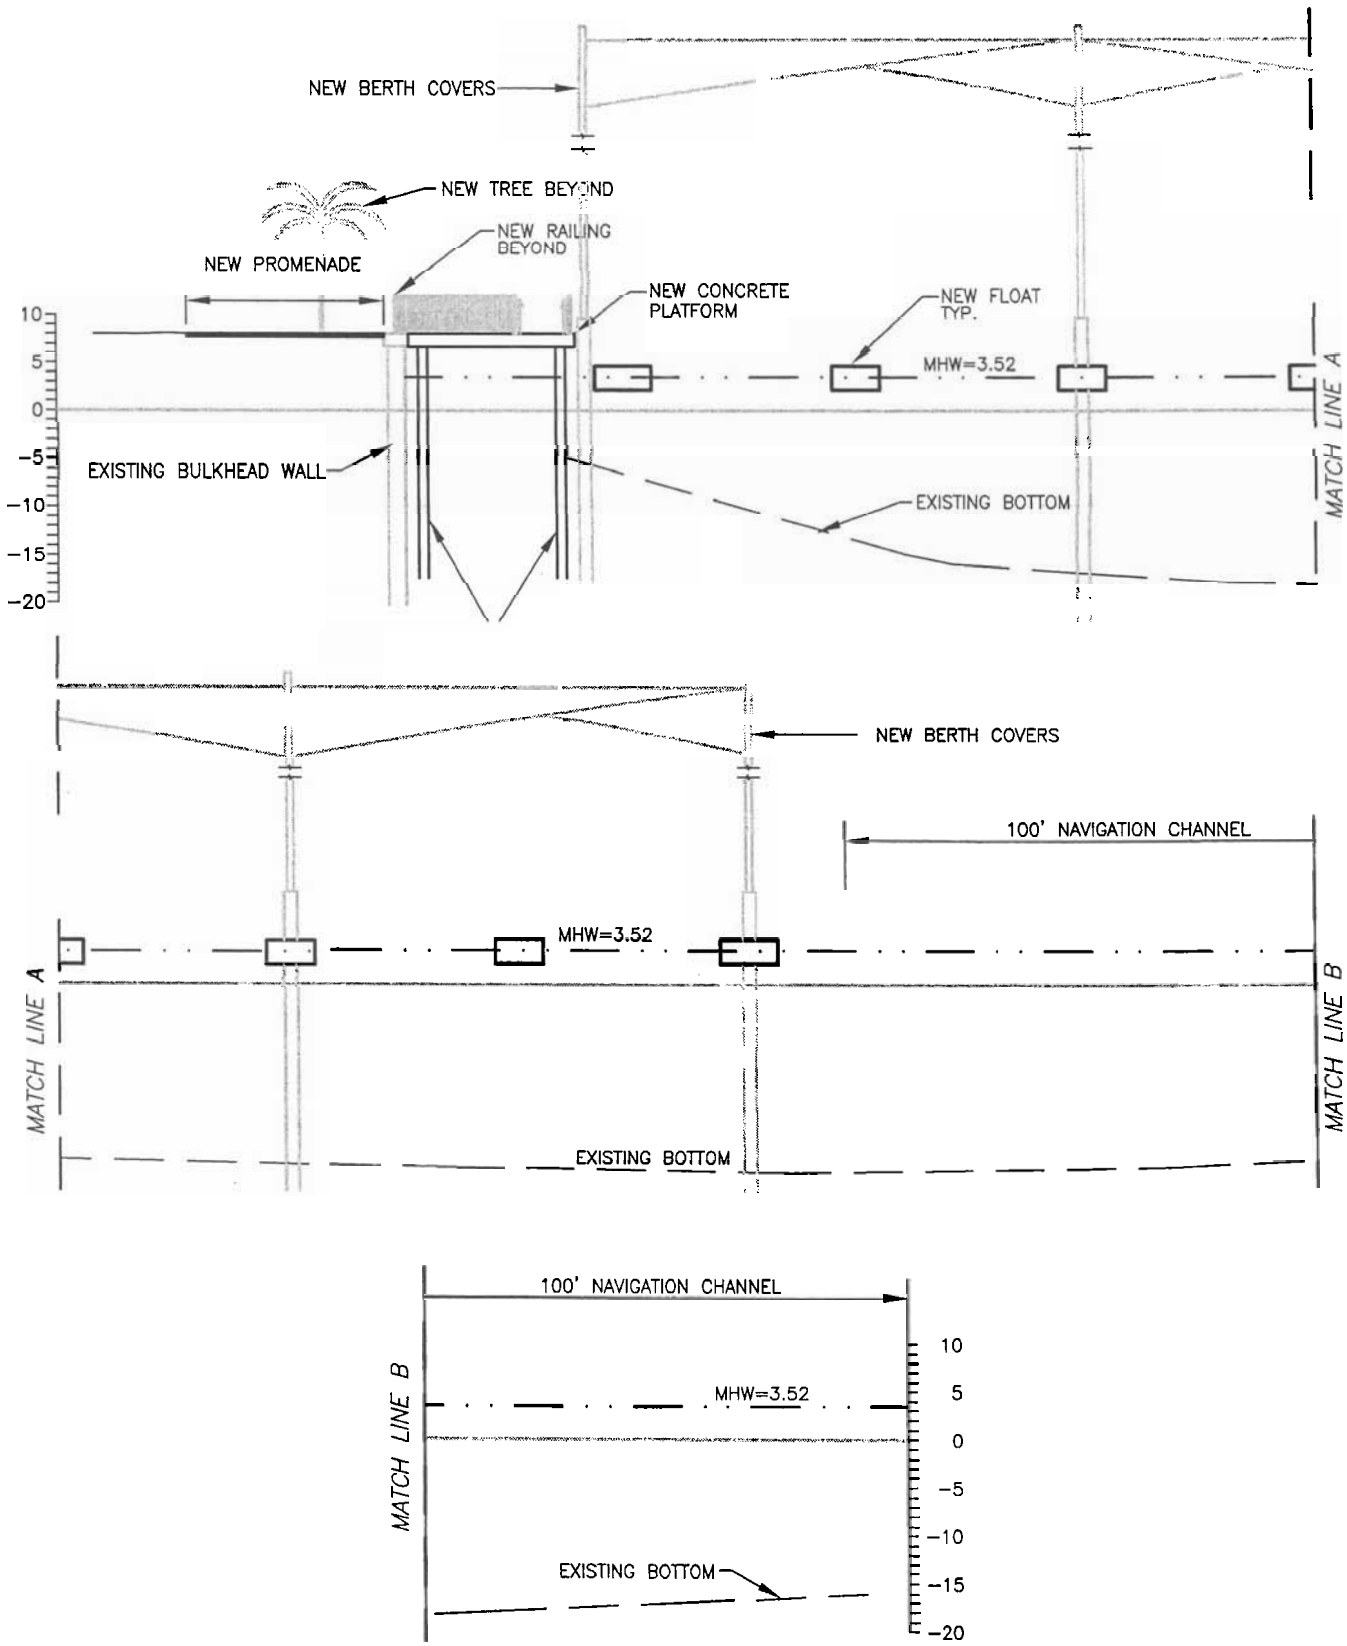

Public notice 200701835
Figure 6 of 7

ADJACENT PROPERTY OWNERS:

SEE ATTACHED LIST

SECTION B-B

0 10' 20'

CITY OF STOCKTON
OFFICE OF ECONOMIC DEVELOPMENT
425 N. EL DORADO, ROOM 317
STOCKTON, CA 95202-1997

IN: STOCKTON DEEPWATER CHANNEL
AT: McLEOD LAKE
COUNTY OF: SAN JOAQUIN
APPLICATION BY: CITY OF STOCKTON

SHEET 6 OF 7 07/01/07

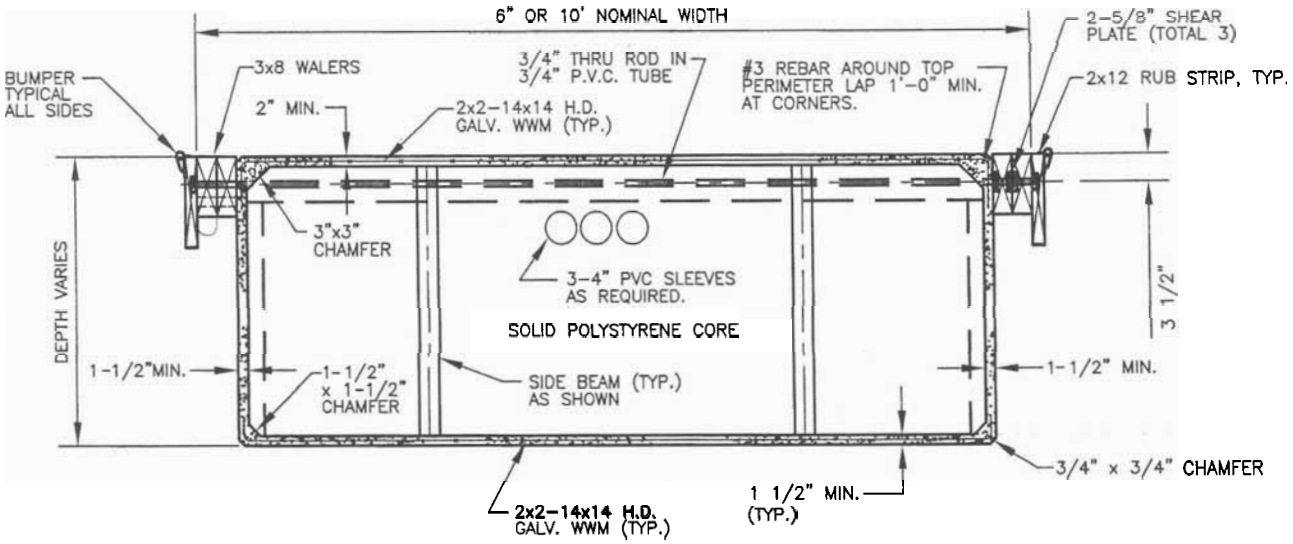

WALKWAY FLOAT SECTION C-C

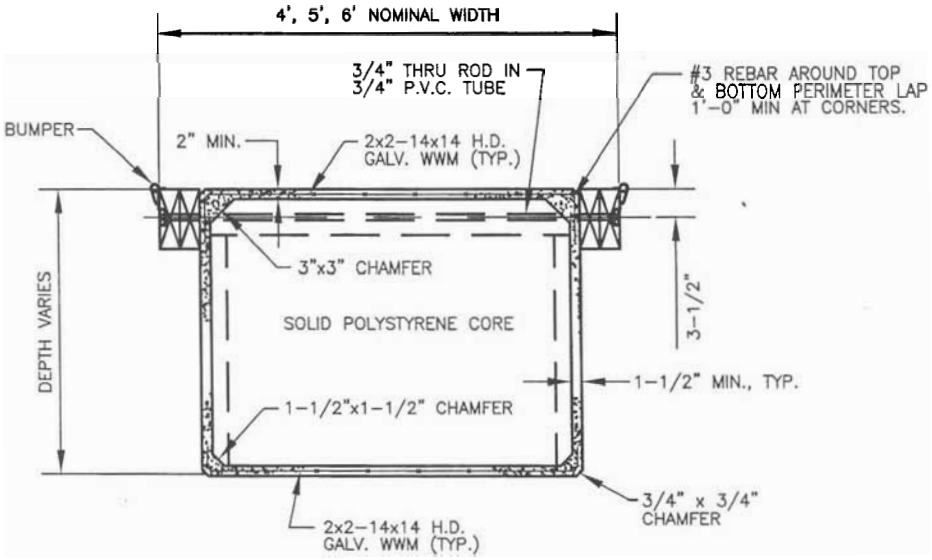

FINGER FLOAT SECTION D-D

Public notice 200701835
Figure 7 of 7

DATUM: MLLW

ADJACENT PROPERTY OWNERS:

SEE ATTACHED LIST

SECTIONS

0 1 2
FEET

CITY OF STOCKTON
OFFICE OF ECONOMIC DEVELOPMENT
425 N. EL DORADO, ROOM 317
STOCKTON, CA 95202-1997

IN: STOCKTON DEEPWATER CHANNEL
AT: McLEOD LAKE
COUNTY OF: SAN JOAQUIN
APPLICATION BY: CITY OF STOCKTON

SHEET 7 OF 7 07/01/07