z:*gold*amerRiv*Magpie*g-02lrrdetail1.dgn

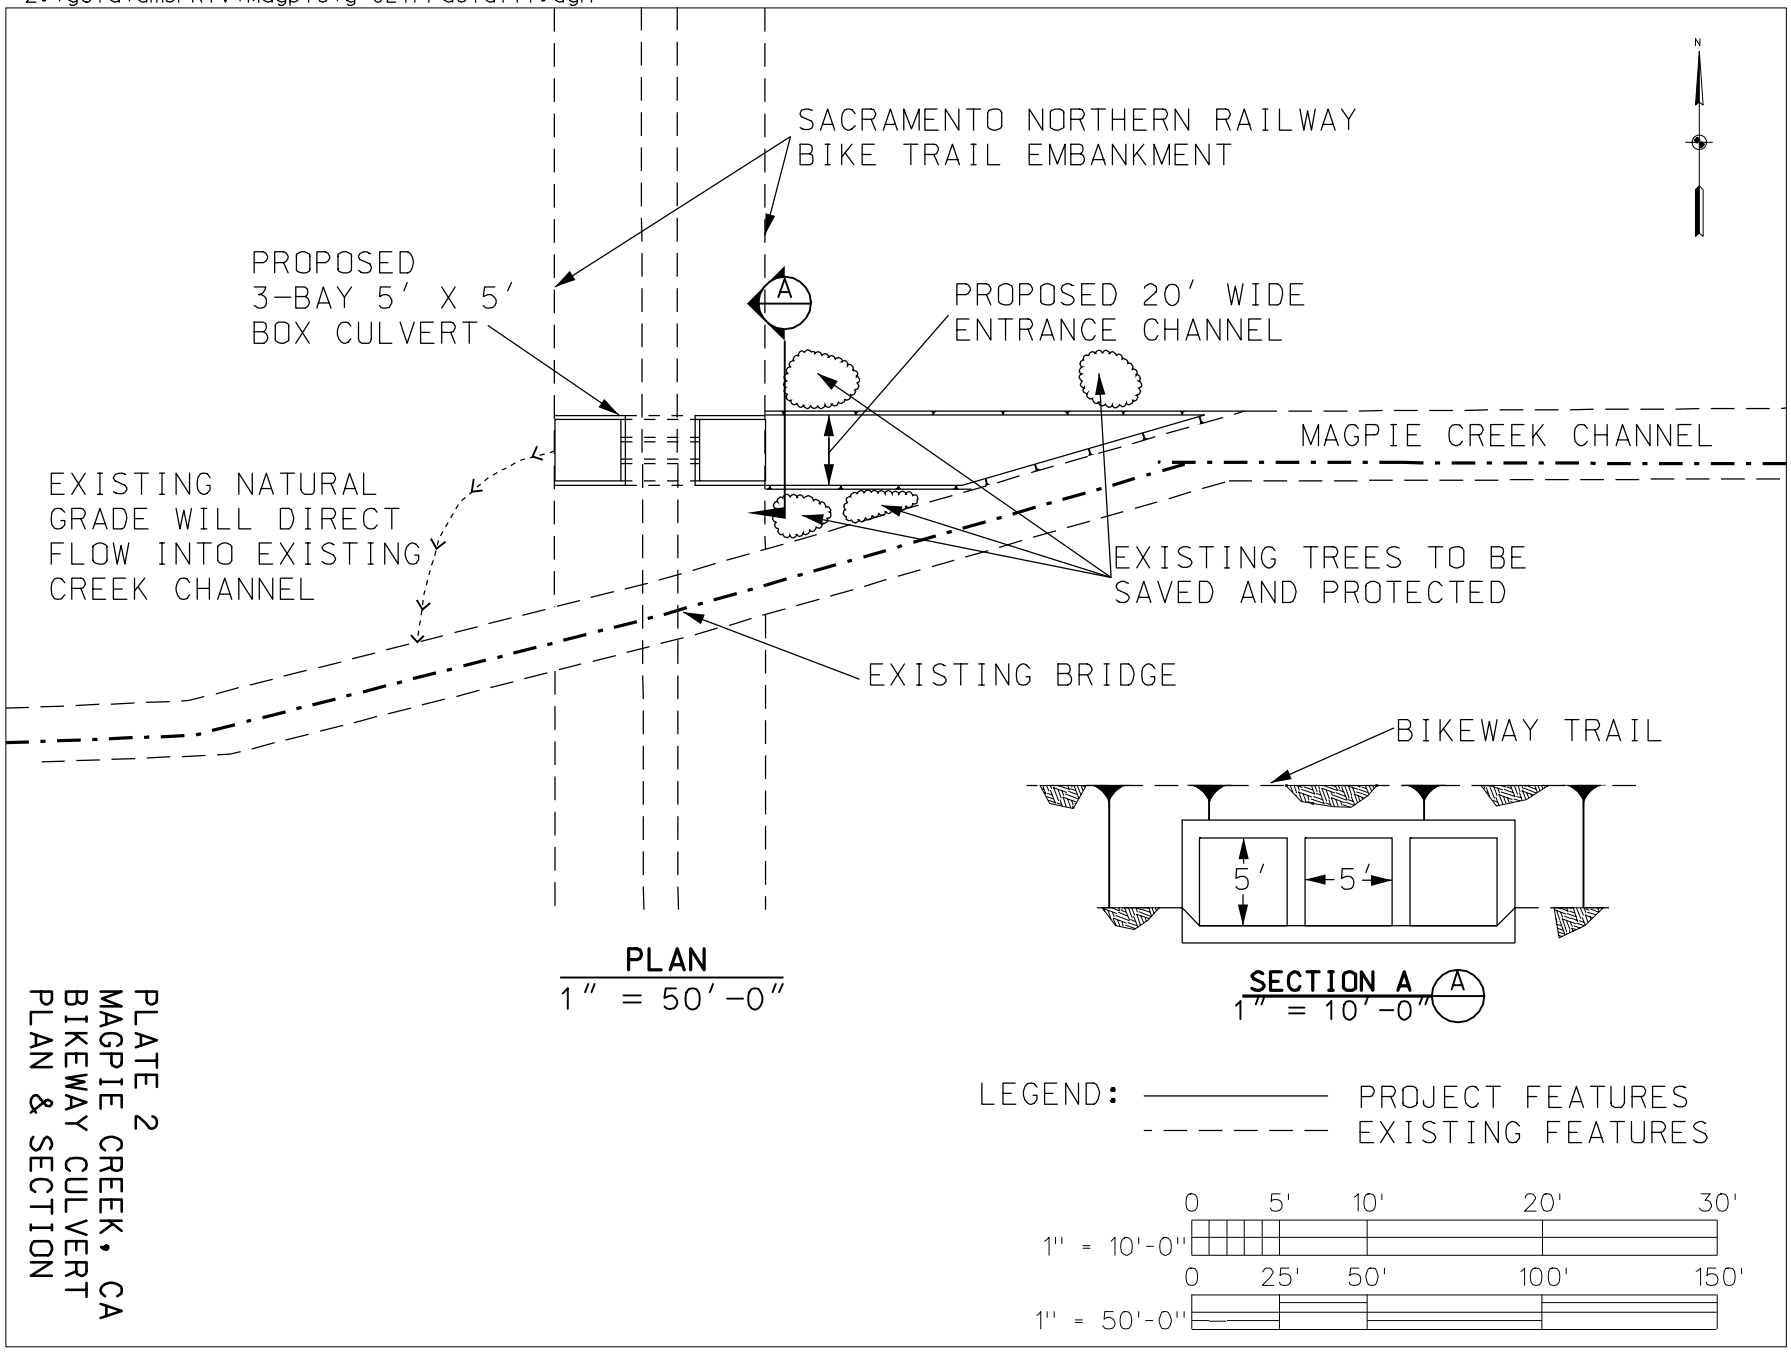

PLATE 2
MAGPIE CREEK, CA
BIKEWAY CULVERT
PLAN & SECTION